
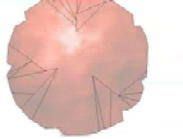
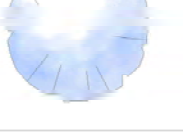
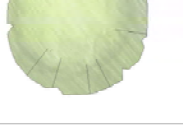
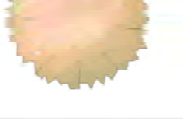
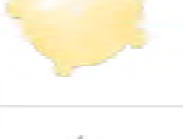
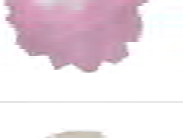
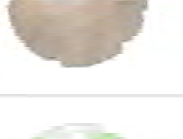
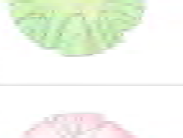
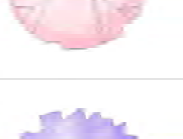
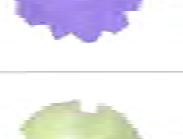
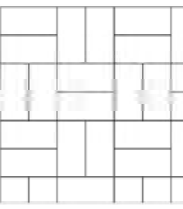
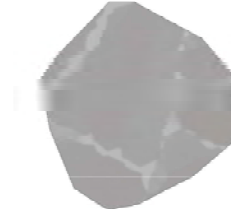
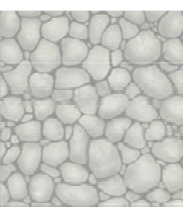
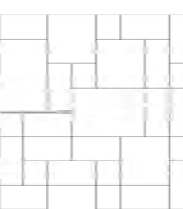
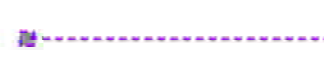
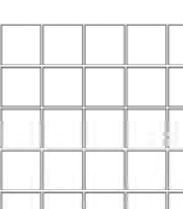


Plant Legend	
Symbol	Common Name
	White Birch, Autumn
	Amur Chokecherry
	Amur Maple
	Amur Maple, Autumn
	Black Eyed Susan
	Black Hills Spruce
	Blazing Star, White
	Blue Chip Juniper
	Blue Fescue
	Brandon Cedar
	Colorado Blue Spruce
	Common Lilac
	Daylily
	Deer Grass
	Feather Reed Grass
	Flame Grass
	Flowering Cherry
	Russian Sage
	Velvet Sumac

LEGEND

	12' X 12' Paved Patio.		8'X 4' Edging.		14 Black Granite Boulders 3' X 3' Boulders spread across the site
	Deck.		6' Gate.		
	Rock Garden .		5' Gate.		
	Driveway.		6' Wrought-Iron Fence		
	20' X 10' Paved Patio.		4' Wrought-Iron Fence		
	Gabion.		5' Wrought-Iron Fence		
	D1- Gabion Paved Area (Refer: Fig no. 2 of 2 ,File no. 23-166-12).				
	D2 - Gabion Paved Area (Refer: Fig no. 2 of 2 ,File no. 23-166-12).				
	Mineral Sod.				

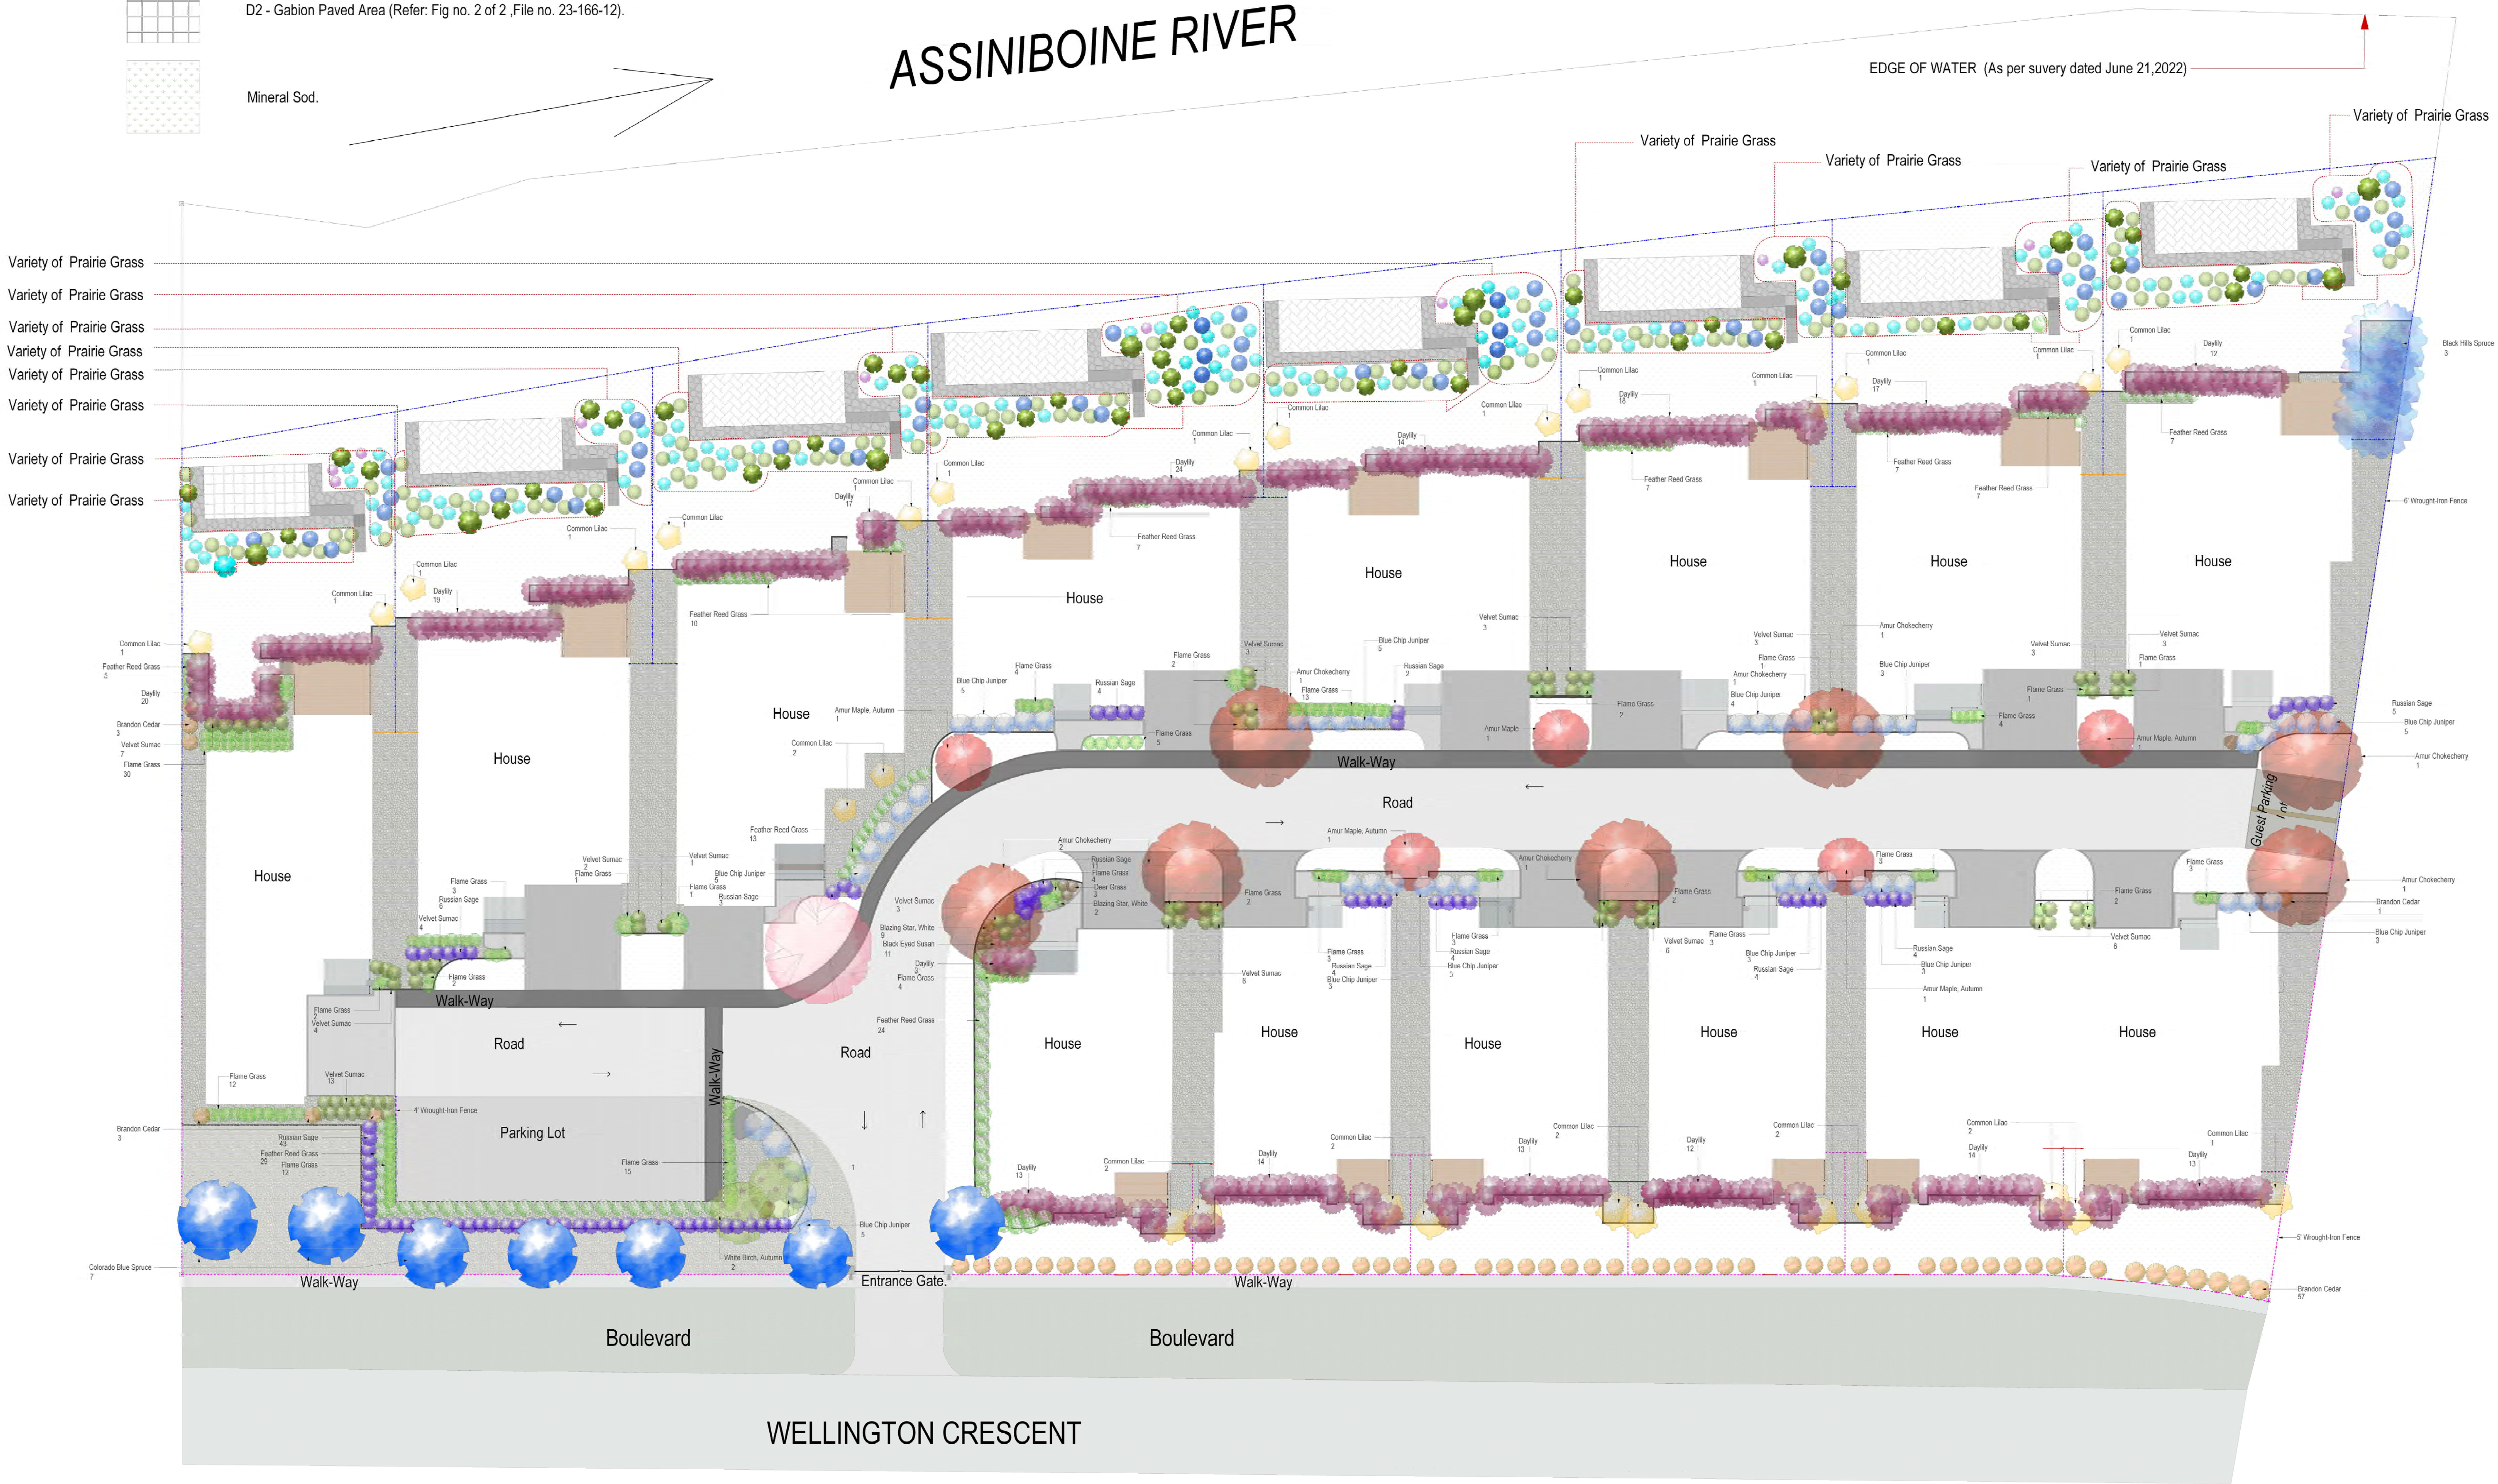

500 Caron Road, Unit 15
Headingley, Manitoba
R4H 0E4
(204)615-2512

The material produced in this document is intended for use only at the below address. Duplication of this document and finished design product may only occur with consent of B. Rocke Landscaping.
Sub-surface investigation has not been carried out prior to the completion of this design. Contractor and/or homeowner are responsible for contacting the proper authorities before any excavation is to occur.
B. Rocke Landscaping is not responsible for improper installation of any part of this design. All such liabilities fall solely on the person or persons performing the installation.
All work to be completed in compliance with local municipality jurisdictions. Consult with all local utilities before beginning construction.
Contractor must verify all measurements and report any discrepancies to Studio b prior to work starting.
This is not a certified survey plan. All dimensions are in imperial.

Client: Dwells Design Builders
Address: 611 Wellington
Phone: (431) 451-1948
Email: braydin@dwellsdesignhomes.com

611 Wellington

Designer: Byron Rocke
Email: brocke@brockelandscaping.com
Phone: 204-615-2512
Drawing By: Isha /Yashika
Data Collected By: N/A

Notes:

Refer to B. Rocke Landscaping Estimate for more details.
Refer and review all construction details of B. Rocke Landscaping prior to commencing work.

Review by:

PC:


PM:

Sheet Name:
LANDSCAPE PLAN

Scale:

1/16" = 1 ft.

North:

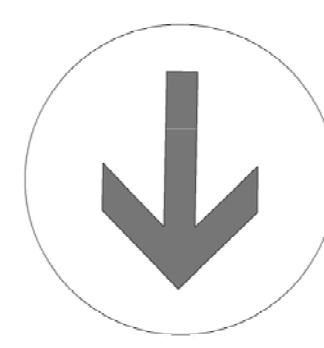

Sheet No.